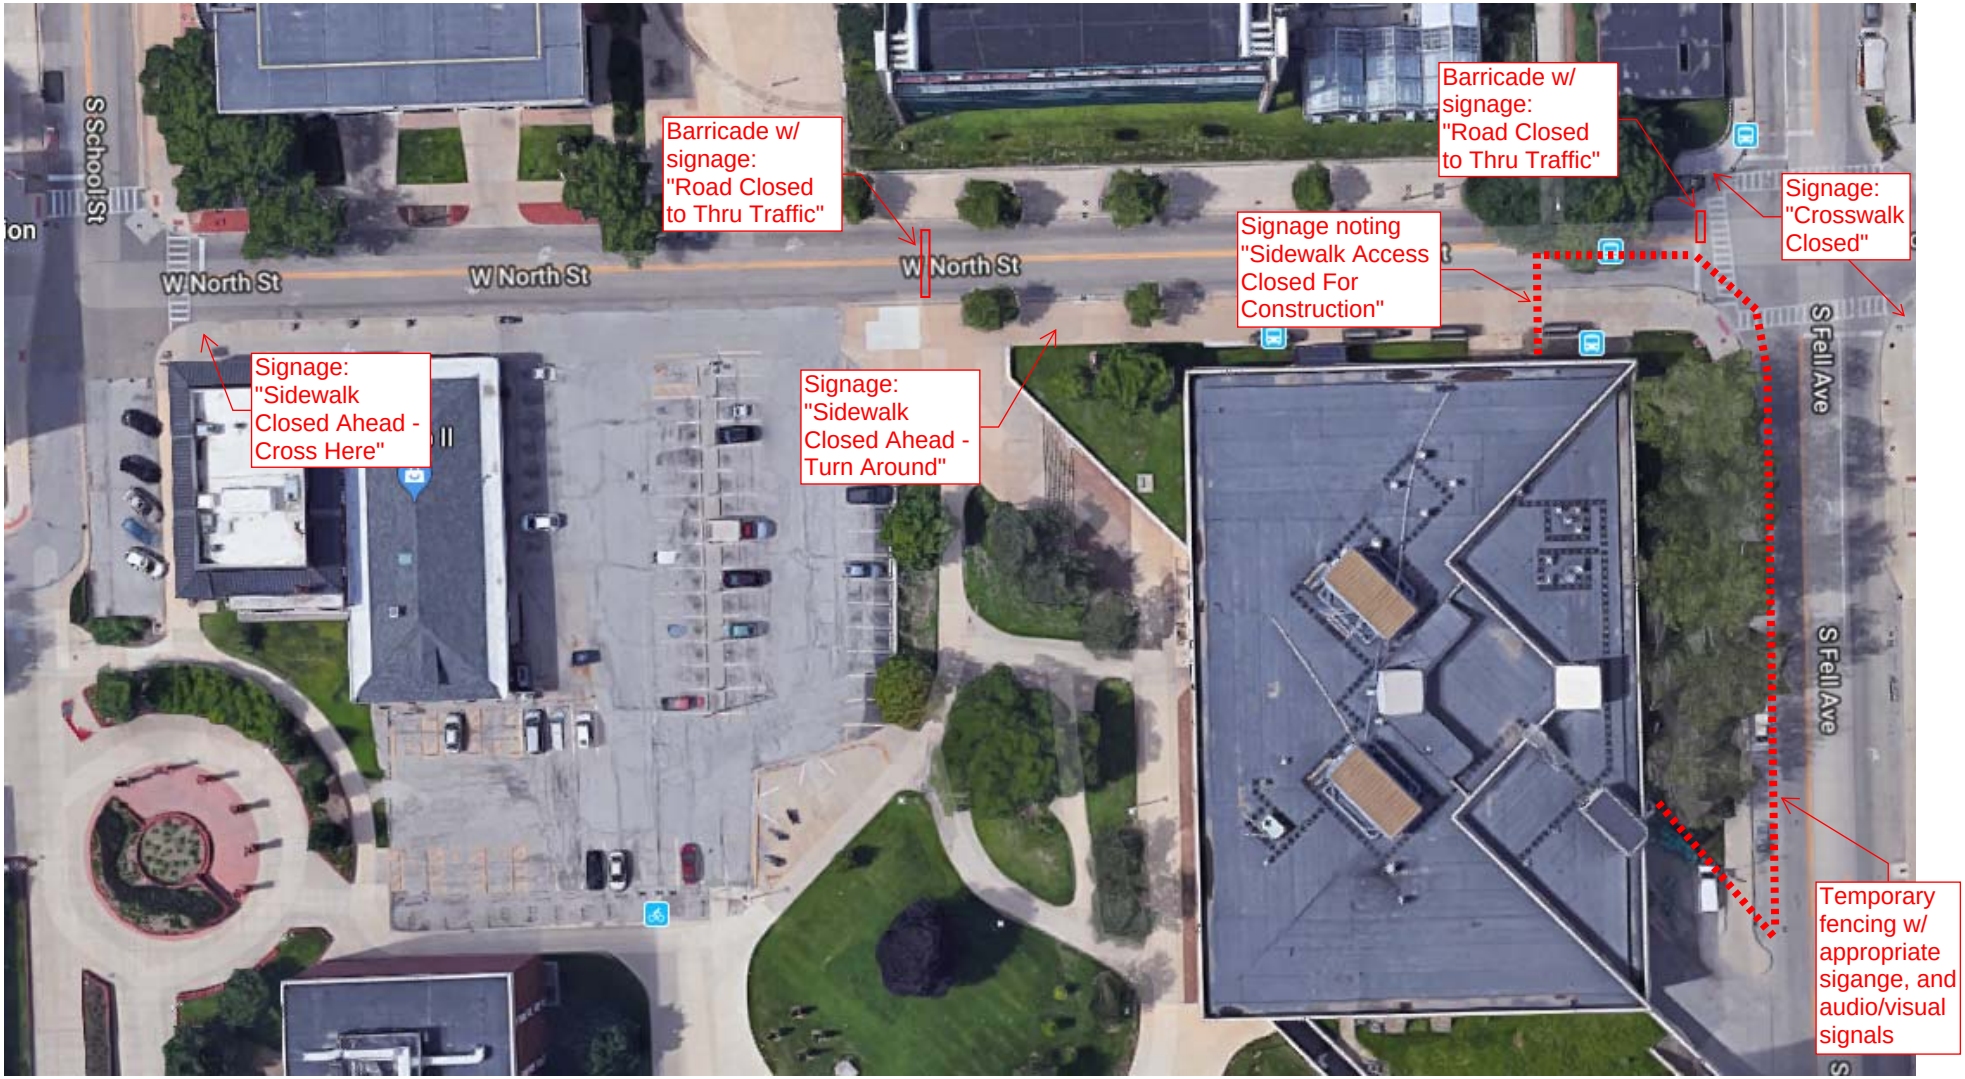

ANTICIPATED SCHEDULE

- New construction fence layout to begin on May 13th.
- Temporary fencing tentatively scheduled to be removed on May 17th.